DUBAI LISTING

EAGLE HILLS · RAMHAN ISLAND, ABU DHABI

The Harbour *Project Brochure*

1, 2 and 3-bedroom waterfront apartments at Ramhan Marina · 50/50 payment plan · 15 minutes from Abu Dhabi International Airport

Tarek Imad

SALES MANAGER · BRN 52002 · TANAMI PROPERTIES L.L.C. · ORN 770107

WhatsApp +971 52 866 3196 dxblisting.com




حياة استثنائية
على الواجهة المائية


A DISTINCTIVE
LIFE BY THE WATER

جزيرة تصوغها إيقاعات البحر، حيث ترسم البحيرات الفيروزية والشواطئ المنعزلة والأفق المفتوح أسلوب حياة مختلفاً. في رمحان، تضبط الطبيعة إيقاع الحياة، ويبقى الماء قريباً دائماً، ويحمل كل يوم منظوراً جديداً للحياة على الجزيرة.

An island shaped by the rhythm of the sea, where turquoise lagoons, secluded beaches, and open horizons define a different way of living. At Ramhan, nature sets the pace, the water is always close, and every day brings a new perspective on island life.



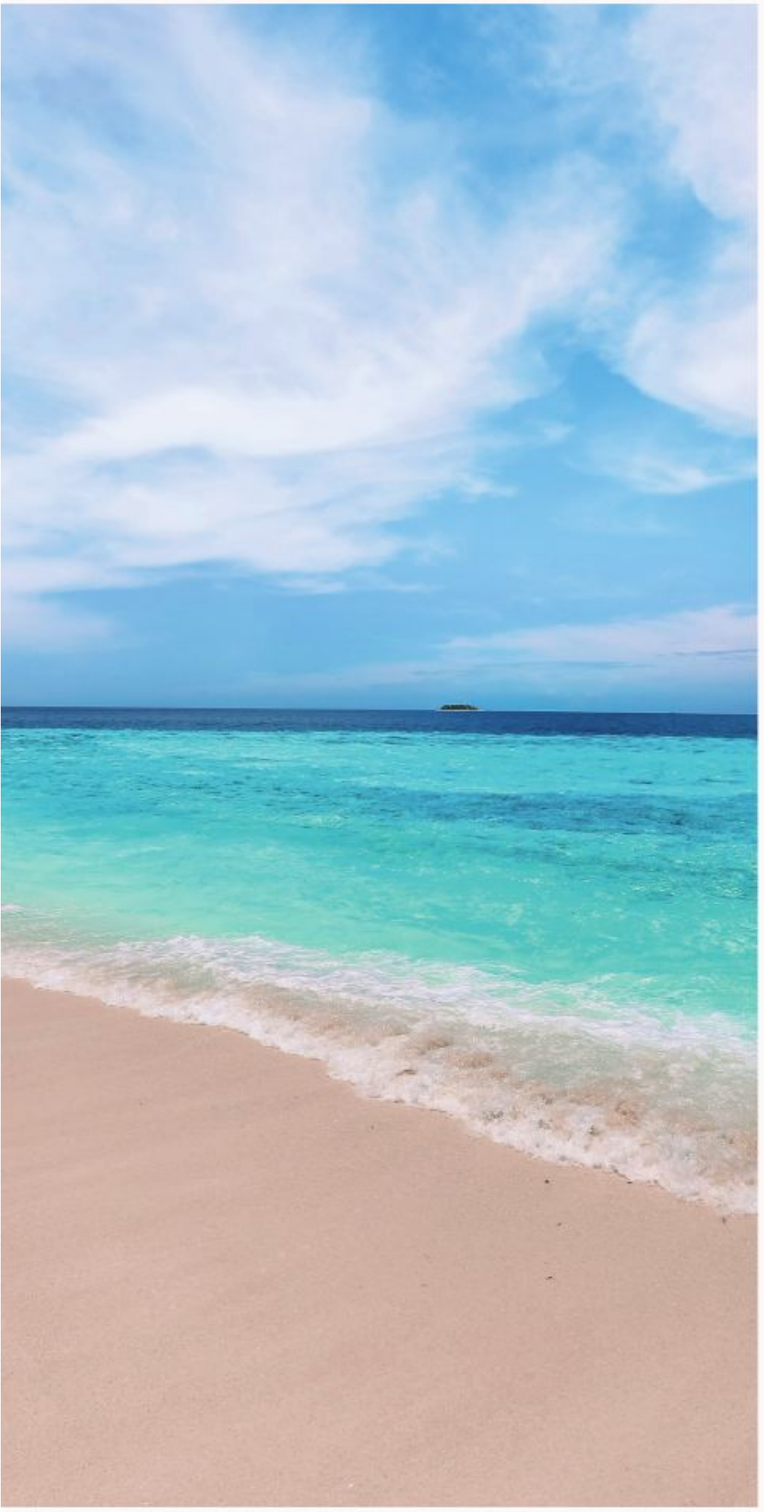

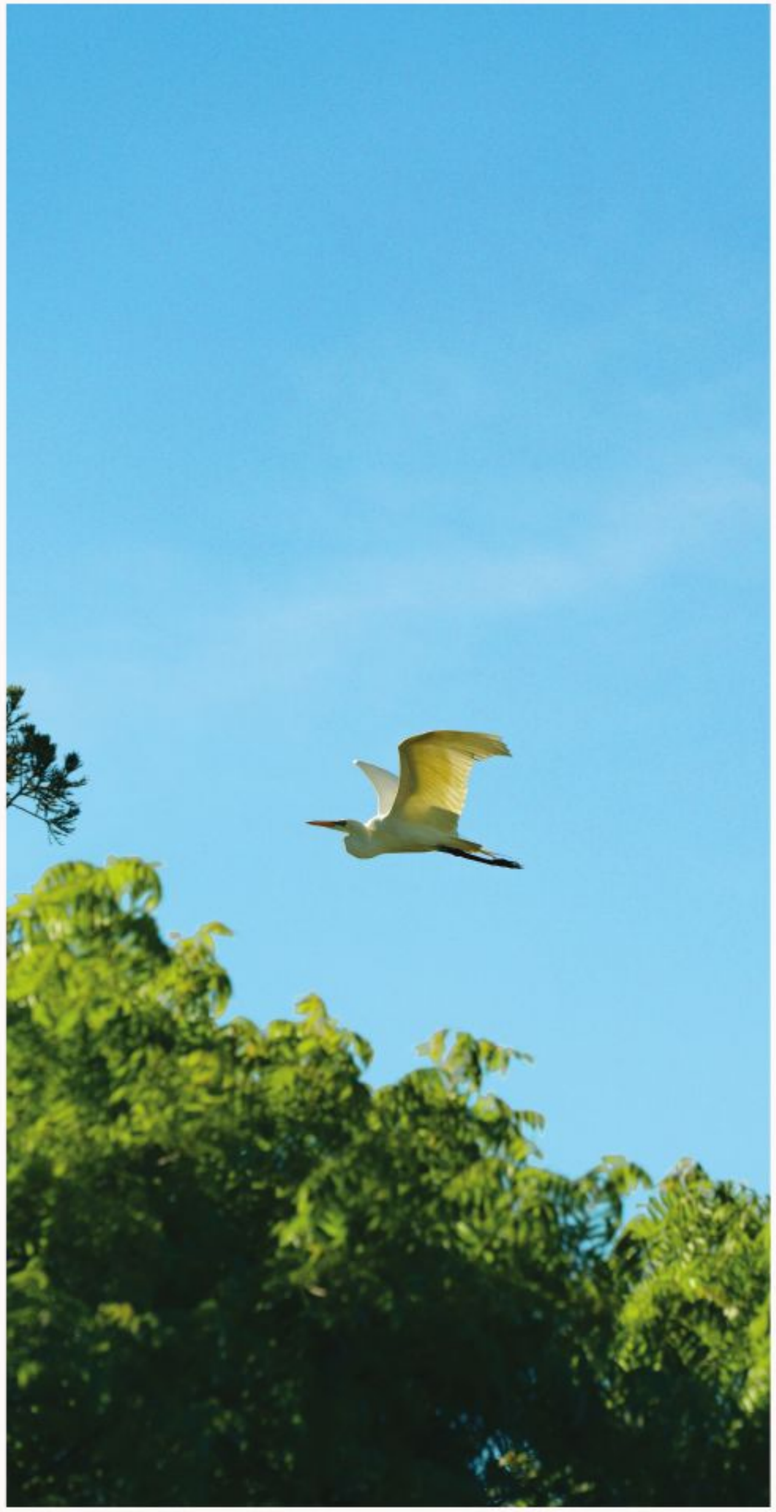

جـــــزيرة رمحـــــان
RAMHAN ISLAND

جزيـرة خاصـة يصبـح فيهـا البحـر جـزءاً مـن الحيـاة اليوميـة. مـن البحيـرات الهادئـة إلـى الشـواطئ المنعزلـة والآفـاق غيـر المحجوبـة، تقـدم رمحـان بيئـة تصوغهـا الطبيعـة ويميزهـا ارتبـاط دائـم بالمـاء.

A private island where the sea becomes part of everyday life. From tranquil lagoons to secluded beaches and uninterrupted horizons, Ramhan offers a setting shaped by nature and defined by a lasting connection to the water.



15
MINUTES

from Abu Dhabi
International Airport

15
MINUTES

from Sheikh Zayed
Grand Mosque

عالم متفـــــــــــرد
بطـــــــــــابعه

CLOSE
TO EVERYTHING,
A WORLD APART

توفـر جزيـرة رمحـان توازنـاً نـادراً بيـن هـدوء الجزيـرة وسـهولة المدينـة. تحيـط بهـا الميـاه والطبيعـة، بينمـا تبقـى علـى بُعـد دقائـق مـن أهـم الوجهـات فـي أبوظبـي، لتضـع المعالـم الثقافيـة والتجـارب الترفيهيـة والاتصـالات الأساسـية فـي متنـاول اليـد.

Ramhan offers the rare balance of island tranquillity and city convenience. Surrounded by water and nature, yet just minutes from Abu Dhabi's key destinations, the island places cultural landmarks, leisure experiences, and essential connections within easy reach.



Ramhan Island, Abu Dhabi

أربعة تجارب استثنائية لحيـــــاة يرويها البحر

THE FOUR EXPRESSIONS OF WATERFRONT LIVING

تبـدأ الحكايـــــة مـن The Harbour، حيـث تلـــــوح الجزيـرة فـي مشـهدٍ مـن الســـــكينة، ومـن هنـا، تقـودك الرحلـة إلـــــى The Waterline، حيـث تنسـاب الحيـاة علـى إيقـاع البحـر اليومـي. معـاً، ينسـج المكانـان رابطـاً هادئـاً ومتناسـقاً بيـن الأرض والمـاء، لتنشـأ مسـاحةٌ مـن الخصوصيـة والسـكينة، حيـث تلتقـي الحيـاة بأفـق المـدّ والجـزر

The story begins at **The Harbour**, where the island unfolds in quiet serenity, leading to **The Waterline**, where life flows with the natural rhythm of the sea. Together, they create an intimate sanctuary where land meets water in effortless harmony.

Ramhan Island, Abu Dhabi



The story then moves into the dynamic pulse of **The Pier** with its bustling marina and waterfront dining, ultimately unfolding at **The Coast** into limitless ocean horizons. Here, everyday living transforms into pure freedom—four unique sanctuary chapters united by the surrounding water.

تنتقـل الحكايـة إلـى The Pier، حيـث تتجلّـى حيويـة المرسـى وتجـارب الطعـام علـى الواجهـة البحريـة، قبـل أن تتّسـع فـي The Coast، علـى مشـهدٍ مـن آفـاق المحيـط إلـى مـا لا نهايـة. هنـا، تتحـوّل الحيـاة اليوميـة إلـى حريـةٍ مطلقـة، عبـر أربعـة فصـول متفـرّدة يجمـع بينهـا جمـال المـاء.



RAMHAN
marina
ABU DHABI

في قلب الحياة على الجزيرة، يجمع المرسى بين تجارب الطعام على الواجهة البحرية، والتسوّق الفاخر، ونادٍ خاص لليخوت، ومساكن تحمل علامات تجارية عالمية، في وجهة تنبض بإيقاع البحر.

At the heart of island life, the marina brings together waterfront dining, luxury shopping, a private yacht club, and branded residences in a destination shaped by the rhythm of the sea.





From mornings on the water to evenings shared, the marina brings boating, dining, and leisure together at the heart of the community—where discovery and relaxation flow naturally.

من صباحات يلامسها البحر إلى أمسيات تُقضى برفقة الأحبة، تنساب الحياة حول المرسى، حيث يلتقي الإبحار والطعام والترفيه في إيقاع متناغم بين الاكتشاف والاسترخاء.



مرافـــــــــق مختـــــــــارة بعنايـــــــة

THOUGHTFULLY CURATED AMENITIES

- مساحات خضراء مفتوحة / Open green spaces
- مساجد / Mosques
- مسارات للدراجات الهوائية / Bike tracks
- مرافق إجتماعية / Community hubs
- مناطق مخصصة للأطفال / Kids play areas
- مسارات للجري والمشي / Jogging and walking tracks
- وجهات للتجزئة والمطاعم / Retails & F&B hubs
- مناطق للنزهات / Picnic Areas
- مدارس / School
- حدائق بيئية / Eco parks
- حضانة للاطفال / Nursery
- مرافق رياضية / Sports facilities
- حوض سباحة / Pool
- مركز لياقة بدنية / Gym


SOLIS
AZURE COAST



Ramhan Island, Abu Dhabi



إيقـــاع الحـــياة على الجزيـــرة

THE ART OF ISLAND LIVING

على امتـداد الواجهـة البحريـة، تنفتـح آفـاق مـن التجـارب، حيـث يجتمـع التسـوّق الراقـي مـع فنـون الطهـي والمسـاحات التـي تجمـع النـاس، فـي وجهـة تنبـض بالاكتشـاف والتواصـل والإيقـاع.

Along the waterfront, curated retail, fine dining, and social spaces create a distinctive setting for discovery, connection, and effortless island living.







شقـــــــة بغرفة نـــوم واحـــدة

ONE BEDROOM APARTMENT

TYPE A | THE HARBOUR

TYPE A

Sellable Area	676.5 sq.ft	المساحة القابلة للبيـــع
Balcony/ Terrace	77.7 sq.ft - 135.0 sq.ft	الشـــرفة / التـــراس
Total Gross Area	754.2 sq.ft - 811.5 sq.ft	إجمالي المساحة المبنية

Project Type A area ranges; refer to the selected unit area schedule.

UNIT LOCATIONS

CONFIGURATION

A-1 A-2



LEVEL 1

A-1	B-109 / A-109 M B-108 / A-108 M	
A-2	B-107 / A-107 M	



LEVEL 2

A-1	B-207 / A-207 M B-208 / A-208 M B-209 / A-209 M




LEVEL 3

A-1	B-308 / A-308 M B-309 / A-309 M
A-2	B-307 / A-307 M




LEVEL 4

A-1	B-407 / A-407 M B-408 / A-408 M B-409 / A-409 M

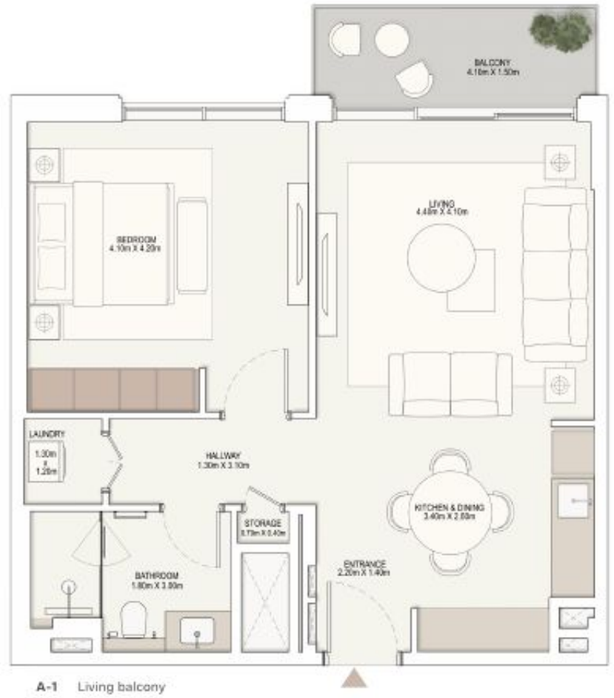

A-1 Living balcony

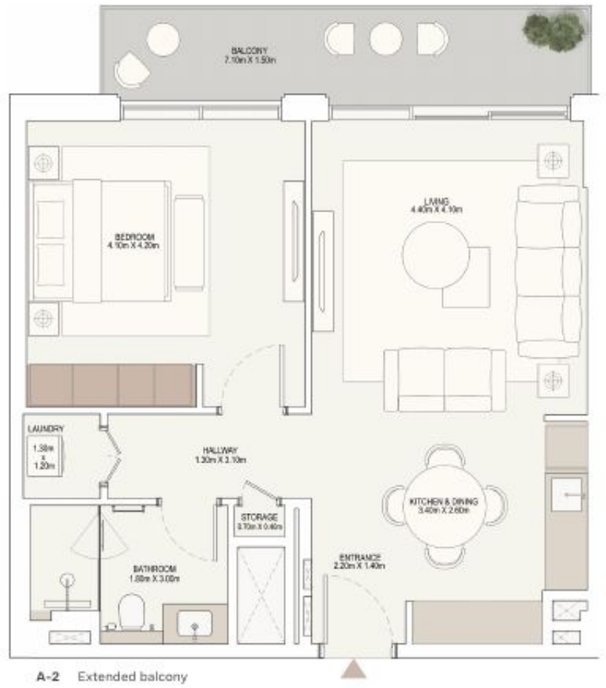

A-2 Extended balcony

Disclaimer: 1. All room dimensions are measured to structural elements and exclude wall finishes and construction tolerances. 2. All materials, dimensions and drawings are approximate, information subject to change without notice. 3. Actual areas may vary from the stated area. Drawings not to scale. The developer reserves the right to make revisions. 4. Actual unit areas, front windows, terraces and exterior trim detail may vary by elevation styles and floor level. 5. Unit labels marked (M) indicates mirrored units.

شقـــــــة بغرفة نـوم واحـدة

ONE BEDROOM APARTMENT

TYPE B | THE HARBOUR

TYPE B

Sellable Area	728.3 sq.ft	المساحة القابلة للبيـــع
Balcony/ Terrace	180.0 sq.ft - 183.2 sq.ft	الشـــرفة / التـــراس
Total Gross Area	908.3 sq.ft - 911.5 sq.ft	إجمالي المساحة المبنية

Project Type B area ranges; refer to the selected unit area schedule.

UNIT LOCATIONS



LEVEL 4

B-1 B-404 / A-404 M

CONFIGURATION

B-1



Disclaimer: 1. All room dimensions are measured to structural elements and exclude wall finishes and construction tolerances. 2. All materials, dimensions and drawings are approximate, information subject to change without notice. 3. Actual areas may vary from the stated area. Drawings not to scale. The developer reserves the right to make revisions. 4. Actual unit areas, front windows, terraces and exterior trim detail may vary by elevation styles and floor level. 5. Unit labels marked (M) indicates mirrored units.



شقـــــــــــــة بغرفتي نـوم

TWO BEDROOM APARTMENT

TYPE A | THE HARBOUR

TYPE A

Sellable Area	1,026.5 sq.ft	المساحة القابلة للبيـــع
Balcony/ Terrace	143.4 sq.ft - 208.4 sq.ft	الشـــرفة / التـــراس
Total Gross Area	1,169.9 sq.ft - 1,234.9 sq.ft	إجمالي المساحة المبنية

Project Type A area ranges; refer to the selected unit area schedule.

UNIT LOCATIONS

CONFIGURATION

A-1 A-2



LEVEL 1

A-1 B-111 / A-111 M



LEVEL 2

A-2 B-211 / A-211 M



LEVEL 3

A-1 B-311 / A-311 M




LEVEL 4

A-2 B-411 / A-411 M



A-1 Separate balconies

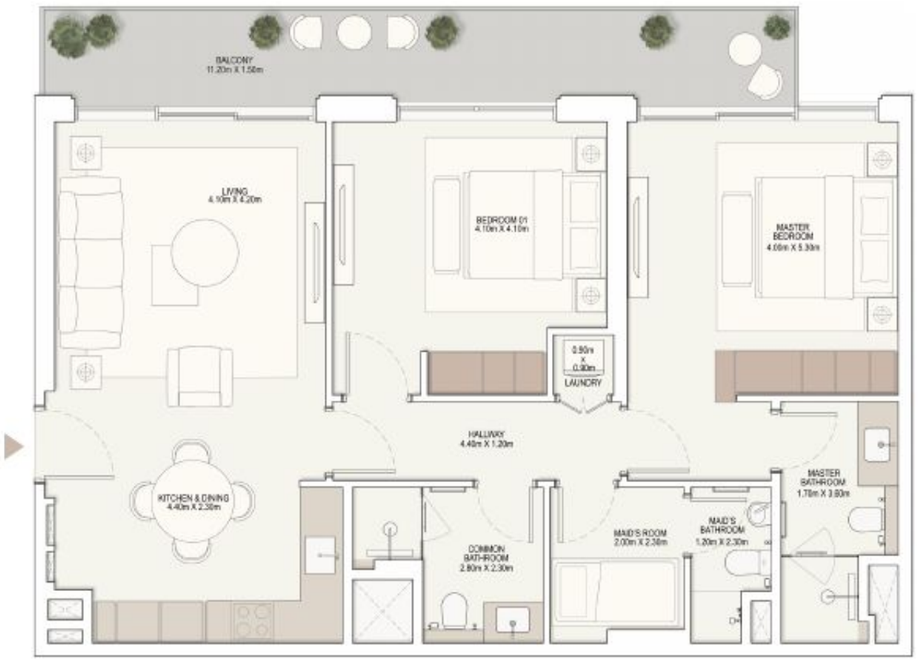

A-2 Continuous balcony

Disclaimer: 1. All room dimensions are measured to structural elements and exclude wall finishes and construction tolerances. 2. All materials, dimensions and drawings are approximate, information subject to change without notice. 3. Actual areas may vary from the stated area. Drawings not to scale. The developer reserves the right to make revisions. 4. Actual unit areas, front windows, terraces and exterior trim detail may vary by elevation styles and floor level. 5. Unit labels marked (M) indicates mirrored units.

شقـــــــــــة بغرفتي نـوم

TWO BEDROOM APARTMENT

TYPE B | THE HARBOUR

TYPE B

Sellable Area	1,031.8 sq.ft	المساحة القابلة للبيـــع
Balcony/ Terrace	143.8 sq.ft - 208.7 sq.ft	الشـــرفة / التـــراس
Total Gross Area	1,175.6 sq.ft - 1,240.5 sq.ft	إجمالي المساحة المبنية

Project Type B area ranges; refer to the selected unit area schedule.

UNIT LOCATIONS

CONFIGURATION

B-1 B-2



LEVEL 1

B-1 B-101 / A-101 M



LEVEL 2

B-2 B-201 / A-201 M



LEVEL 3

B-1 B-301 / A-301 M



LEVEL 4

B-2 B-401 / A-401 M



B-1 Separate balconies



B-2 Continuous balcony

Disclaimer: 1. All room dimensions are measured to structural elements and exclude wall finishes and construction tolerances. 2. All materials, dimensions and drawings are approximate, information subject to change without notice. 3. Actual areas may vary from the stated area. Drawings not to scale. The developer reserves the right to make revisions. 4. Actual unit areas, front windows, terraces and exterior trim detail may vary by elevation styles and floor level. 5. Unit labels marked (M) indicates mirrored units.

شقـــــــــــة بغرفتي نـوم

TWO BEDROOM APARTMENT

TYPE C | THE HARBOUR

TYPE C

Sellable Area	1,102.5 sq.ft	المساحة القابلة للبيـــع
Balcony/ Terrace	252.3 sq.ft - 266.7 sq.ft	الشـــرفة / التـــراس
Total Gross Area	1,354.9 sq.ft - 1,369.3 sq.ft	إجمالي المساحة المبنية

Project Type C area ranges; refer to the selected unit area schedule.

UNIT LOCATIONS

CONFIGURATION

C-1 C-2



LEVEL 1

C-1 B-104 / A-104 M




LEVEL 2

C-1 B-204 / A-204 M



LEVEL 3

C-2 B-304 / A-304 M

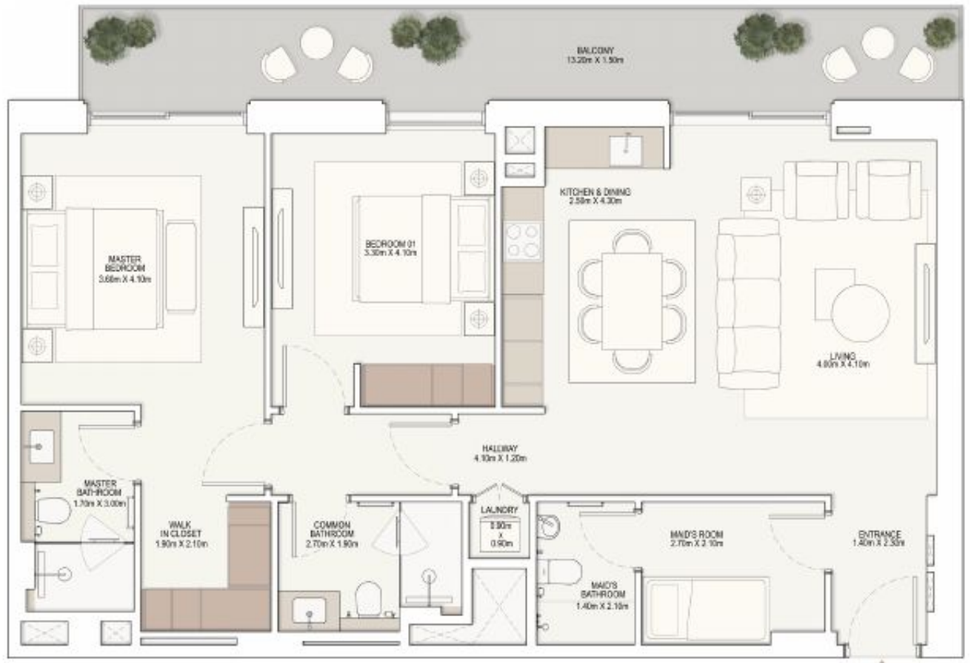

C-1 Continuous balcony



C-2 Separate balconies

Disclaimer: 1. All room dimensions are measured to structural elements and exclude wall finishes and construction tolerances. 2. All materials, dimensions and drawings are approximate, information subject to change without notice. 3. Actual areas may vary from the stated area. Drawings not to scale. The developer reserves the right to make revisions. 4. Actual unit areas, front windows, terraces and exterior trim detail may vary by elevation styles and floor level. 5. Unit labels marked (M) indicates mirrored units.

شقـــــــــــة بغرفتي نـوم

TWO BEDROOM APARTMENT

TYPE D | THE HARBOUR

TYPE D

Sellable Area	1,225.6 sq.ft	المساحة القابلة للبيـــع
Balcony/ Terrace	170.9 sq.ft - 202.8 sq.ft	الشـــرفة / التـــراس
Total Gross Area	1,396.5 sq.ft - 1,428.3 sq.ft	إجمالي المساحة المبنية

Project Type D area ranges; refer to the selected unit area schedule.

UNIT LOCATIONS



LEVEL 1

D-1 B-106 / A-106 M



LEVEL 2

D-2 B-206 / A-206 M



LEVEL 3

D-3 B-306 / A-306 M



LEVEL 4

D-2 B-406 / A-406 M

CONFIGURATION

D-1 D-2

D-3



D-1 Separate balconies



D-2 Separate balconies



D-3 Separate balconies

Disclaimer: 1. All room dimensions are measured to structural elements and exclude wall finishes and construction tolerances. 2. All materials, dimensions and drawings are approximate, information subject to change without notice. 3. Actual areas may vary from the stated area. Drawings not to scale. The developer reserves the right to make revisions. 4. Actual unit areas, front windows, terraces and exterior trim detail may vary by elevation styles and floor level. 5. Unit labels marked (M) indicates mirrored units.

شقـــــــــــة بغرفتي نـوم

TWO BEDROOM APARTMENT

TYPE E | THE HARBOUR

TYPE E

Sellable Area	983.4 sq.ft	المساحة القابلة للبيـــع
Balcony/ Terrace	219.7 sq.ft - 219.8 sq.ft	الشـــرفة / التـــراس
Total Gross Area	1,203.1 sq.ft - 1,203.2 sq.ft	إجمالي المساحة المبنية

Project Type E area ranges; refer to the selected unit area schedule.

UNIT LOCATIONS



LEVEL 1

E-1 B-110 / A-110 M



LEVEL 2

E-1 B-210 / A-210 M



LEVEL 3

E-1 B-310 / A-310 M




LEVEL 4

E-1 B-410 / A-410 M

CONFIGURATION

E-1

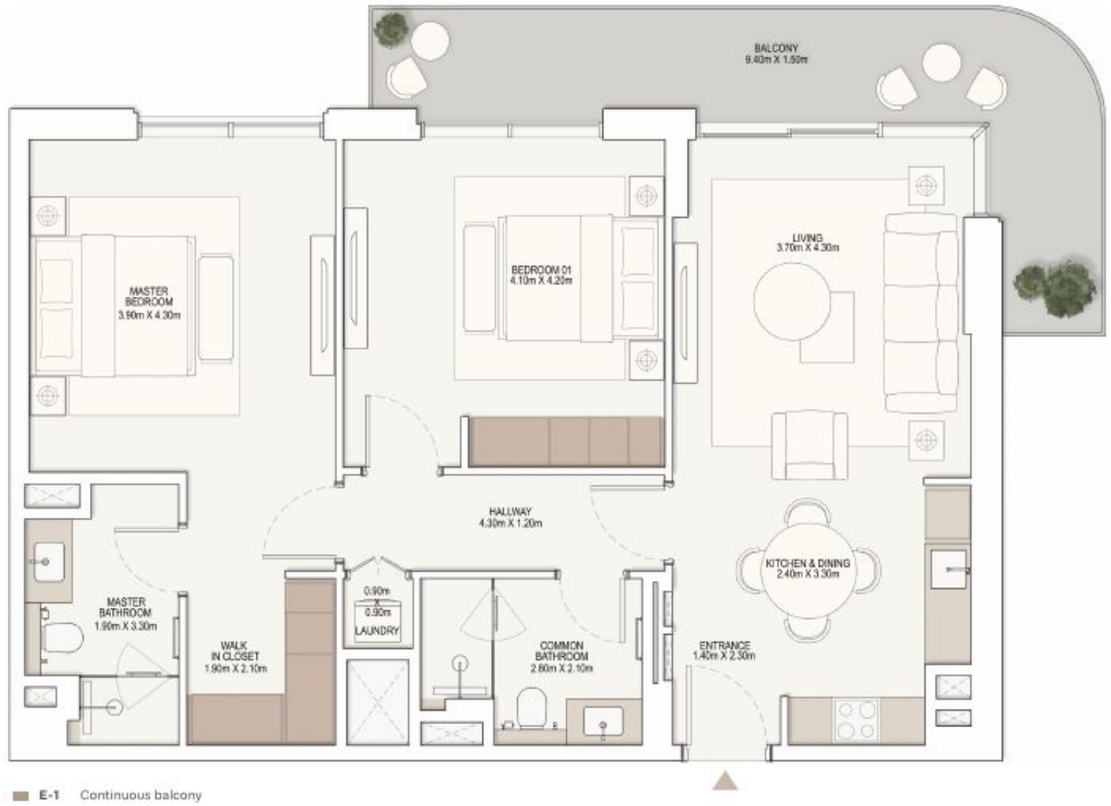

E-1 Continuous balcony

Disclaimer: 1. All room dimensions are measured to structural elements and exclude wall finishes and construction tolerances. 2. All materials, dimensions and drawings are approximate, information subject to change without notice. 3. Actual areas may vary from the stated area. Drawings not to scale. The developer reserves the right to make revisions. 4. Actual unit areas, front windows, terraces and exterior trim detail may vary by elevation styles and floor level. 5. Unit labels marked (M) indicates mirrored units.

شقـــــــــة بثلاث غرف نـوم

THREE BEDROOM APARTMENT

TYPE A | THE HARBOUR

TYPE A

Sellable Area	1,548.7 sq.ft	المساحة القابلة للبيـــع
Balcony/ Terrace	401.7 sq.ft - 490.8 sq.ft	الشـــرفة / التـــراس
Total Gross Area	1,950.2 sq.ft - 2,039.5 sq.ft	إجمالي المساحة المبنية


Project Type A area ranges; refer to the selected unit area schedule.

UNIT LOCATIONS



LEVEL 1

- A-1 B-103 / A-103 M
- A-2 B-102 / A-102 M

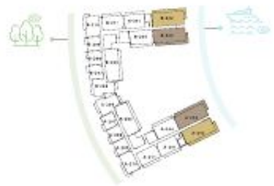

LEVEL 2

- A-1 B-203 / A-203 M
- A-3 B-202 / A-202 M



LEVEL 4

- A-1 A-403 M
- A-3 B-402 M

CONFIGURATION


A-1 A-2 A-3



A-1 Continuous balcony



A-2 Separate balcony / Short return

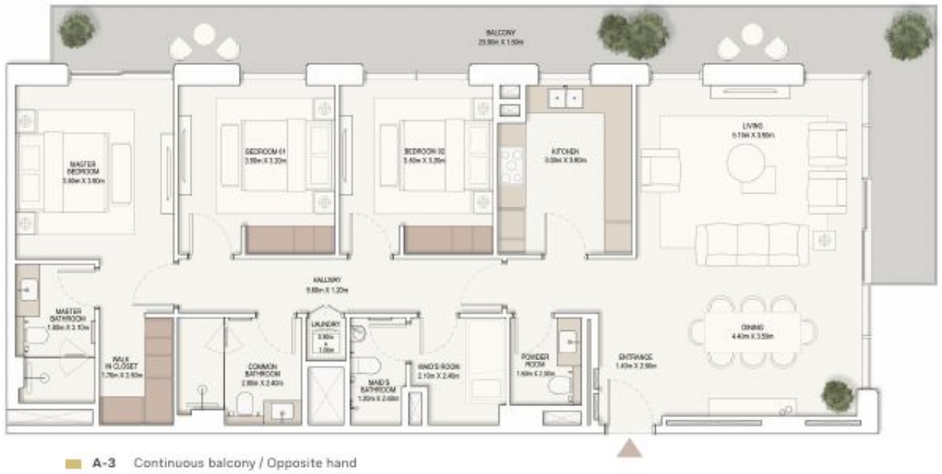

A-3 Continuous balcony / Opposite hand

Disclaimer: 1. All room dimensions are measured to structural elements and exclude wall finishes and construction tolerances. 2. All materials, dimensions and drawings are approximate, information subject to change without notice. 3. Actual areas may vary from the stated area. Drawings not to scale. The developer reserves the right to make revisions. 4. Actual unit areas, front windows, terraces and exterior trim detail may vary by elevation styles and floor level. 5. Unit labels marked (M) indicates mirrored units.

شقـــــــــة بثلاث غرف نـوم

THREE BEDROOM APARTMENT


TYPE A | THE HARBOUR

TYPE A

Sellable Area	1,548.7 sq.ft	المساحة القابلة للبيـــع
Balcony/ Terrace	401.7 sq.ft - 490.8 sq.ft	الشـــرفة / التـــراس
Total Gross Area	1,950.4 sq.ft - 2,039.5 sq.ft	إجمالي المساحة المبنية

Project Type A area ranges; refer to the selected unit area schedule.

UNIT LOCATIONS

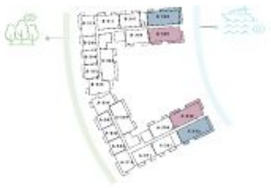

LEVEL 3

- **A-4** B-303 / A-303 M
- **A-5** B-302 / A-302 M

CONFIGURATION

A-4 **A-5**



A-4 Split balcony



A-5 Separate balcony / Long return

Disclaimer: 1. All room dimensions are measured to structural elements and exclude wall finishes and construction tolerances. 2. All materials, dimensions and drawings are approximate, information subject to change without notice. 3. Actual areas may vary from the stated area. Drawings not to scale. The developer reserves the right to make revisions. 4. Actual unit areas, front windows, terraces and exterior trim detail may vary by elevation styles and floor level. 5. Unit labels marked (M) indicates mirrored units.

شقـــــــــة بثلاث غرف نـوم

THREE BEDROOM APARTMENT

TYPE B | THE HARBOUR

TYPE B

Sellable Area	1,540.0 sq.ft	المساحة القابلة للبيـــع
Balcony/ Terrace	385.2 sq.ft - 383.1 sq.ft	الشـــرفة / التـــراس
Total Gross Area	1,898.3 sq.ft - 1,923.1 sq.ft	إجمالي المساحة المبنية

Project Type B area ranges; refer to the selected unit area schedule.

UNIT LOCATIONS

CONFIGURATION

B-1 B-2



LEVEL 1

B-1 B-105 / A-105 M



LEVEL 2

B-1 B-205 / A-205 M



LEVEL 3

B-2 B-305 / A-305 M



LEVEL 4

B-1 B-405 / A-405 M



B-1 Continuous balcony



B-2 Separate balcony

Disclaimer: 1. All room dimensions are measured to structural elements and exclude wall finishes and construction tolerances. 2. All materials, dimensions and drawings are approximate, information subject to change without notice. 3. Actual areas may vary from the stated area. Drawings not to scale. The developer reserves the right to make revisions. 4. Actual unit areas, front windows, terraces and exterior trim detail may vary by elevation styles and floor level. 5. Unit labels marked (M) indicates mirrored units.

شقـــــــــة بثلاث غرف نـوم

THREE BEDROOM APARTMENT

TYPE C | THE HARBOUR

TYPE C

Sellable Area	1,598.5 sq.ft	المساحة القابلة للبيـــع
Balcony/ Terrace	619.8 sq.ft - 619.8 sq.ft	الشـــرفة / التـــراس
Total Gross Area	2,218.3 sq.ft - 2,218.3 sq.ft	إجمالي المساحة المبنية

Project Type C area ranges; refer to the selected unit area schedule.

UNIT LOCATIONS




LEVEL 4

C-1 B-402 / A-402 M

CONFIGURATION

C-1

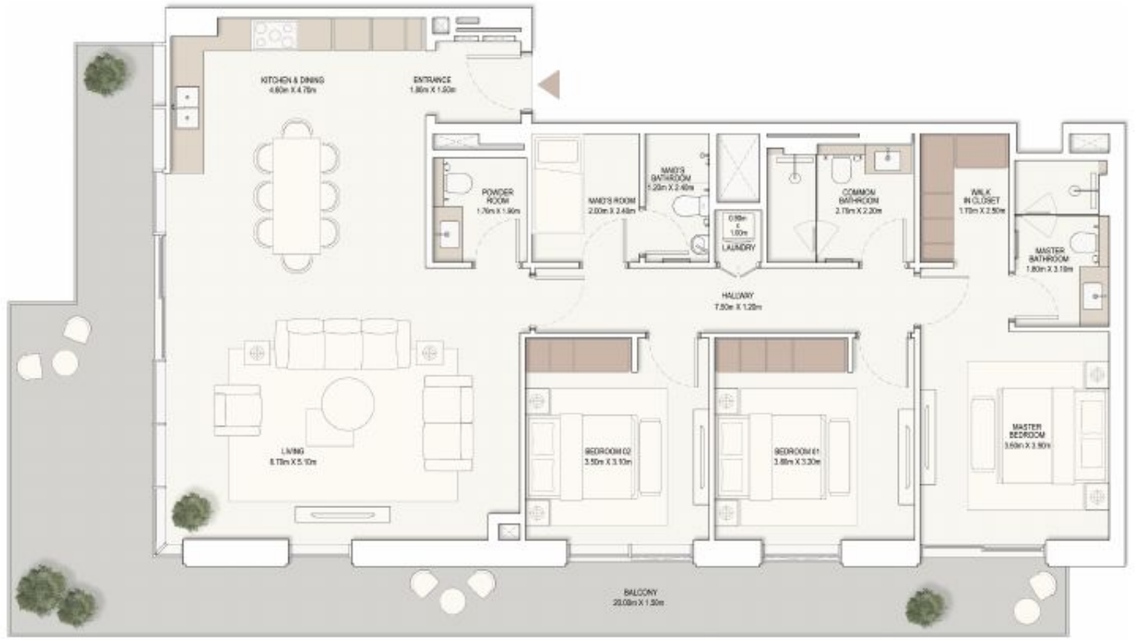

C-1 Continuous balcony / Opposite hand

Disclaimer: 1. All room dimensions are measured to structural elements and exclude wall finishes and construction tolerances. 2. All materials, dimensions and drawings are approximate, information subject to change without notice. 3. Actual areas may vary from the stated area. Drawings not to scale. The developer reserves the right to make revisions. 4. Actual unit areas, front windows, terraces and exterior trim detail may vary by elevation styles and floor level. 5. Unit labels marked (M) indicates mirrored units.

شقـــــــــة بثلاث غرف نـوم

THREE BEDROOM APARTMENT

TYPE D | THE HARBOUR

TYPE D

Sellable Area	1,790.6 sq.ft	المساحة القابلة للبيـــع
Balcony/ Terrace	660.6 sq.ft - 660.6 sq.ft	الشـــرفة / التـــراس
Total Gross Area	2,451.2 sq.ft - 2,451.2 sq.ft	إجمالي المساحة المبنية

Project Type D area ranges; refer to the selected unit area schedule.

UNIT LOCATIONS




LEVEL 4

D-1 B-403 / A-403 M

CONFIGURATION

D-1

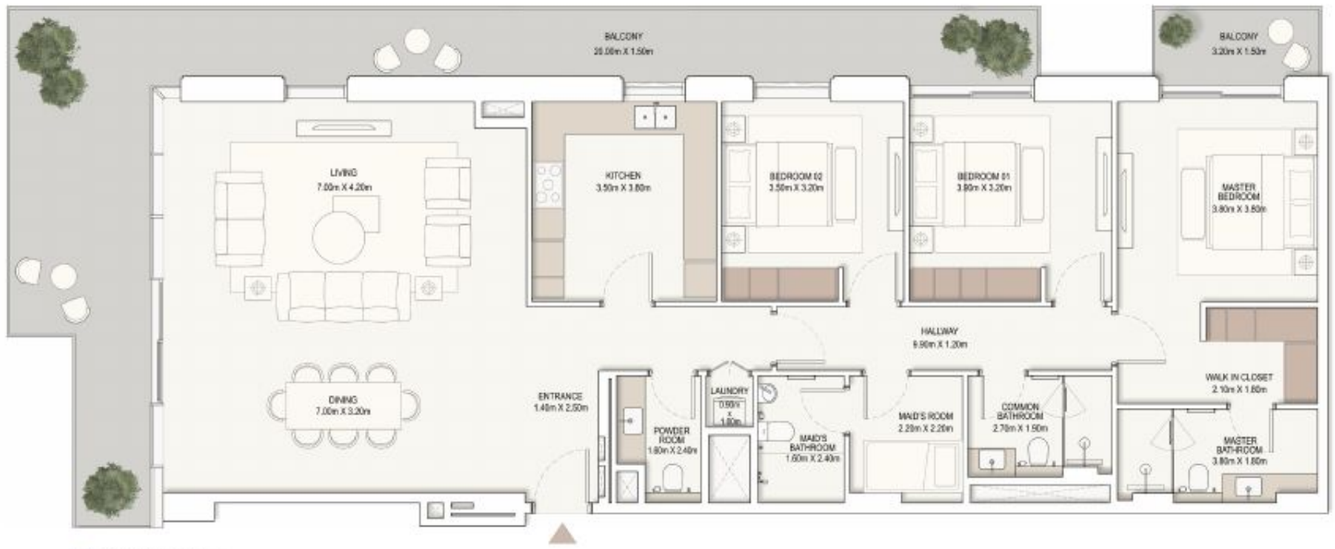

D-1 Split balcony

Disclaimer: 1. All room dimensions are measured to structural elements and exclude wall finishes and construction tolerances. 2. All materials, dimensions and drawings are approximate, information subject to change without notice. 3. Actual areas may vary from the stated area. Drawings not to scale. The developer reserves the right to make revisions. 4. Actual unit areas, front windows, terraces and exterior trim detail may vary by elevation styles and floor level. 5. Unit labels marked (M) indicates mirrored units.

1. Entry Foyer	
Floors	Wood Effect Flooring
Walls	Paint
Ceiling	Paint

2. Living, Dining & Internal corridors	
Floors	Wood Effect Flooring
Walls	Paint
Ceiling	Paint

3. Kitchens	
Floors	Wood Effect Flooring (Open Kitchens)
	High Quality Ceramic Tiles (Closed Kitchens)
Walls	Paint
Ceiling	Paint
Countertop	High Quality Engineered Stone

4. Doors	Stained Veneer Woodwork

5. Powder Room & Secondary Bathrooms	
Floors	High Quality Ceramic Tiles
Walls	High Quality Ceramic Tiles / Paint
Ceiling	Paint

6. Master Bathroom	
Floors	Marble Tiles
Walls	Marble Tiles / Paint
Ceiling	Paint

7. All bedrooms	
Floors	Wood Effect Flooring
Walls	Paint
Ceiling	Paint

8. Utility rooms	
Floors	High Quality Ceramic Tiles
Walls	High Quality Ceramic Tiles/Paint
Ceiling	Paint

9. Sanitaryware
High quality sanitary fixtures & fittings

10. Air conditioning units
Included

11. Water heaters
Included

12. Kitchen appliances
Included

13. Cabinets, wardrobes & WIC
Included

١. مدخل الشقة	
الأرضيات	أرضيات بتأثير الخشب
الجدران	دهانات
الأسقف	دهانات

٢. غرفة المعيشة والطعام والممرات الداخلية	
الأرضيات	أرضيات بتأثير الخشب
الجدران	دهانات
الأسقف	دهانات

٣. المطابخ	
الأرضيات	أرضيات بتأثير الخشب (المطابخ المفتوحة)
	بلاط سيراميك عالي الجودة (المطابخ المغلقة)
الجدران	دهانات
الأسقف	دهانات
أسطح العمل	حجر صناعي عالي الجودة

٤. الأبواب	خشب بقشرة طبيعية مصبوغة

٥. دورة المياه للضيوف والحمّامات الثانوية	
الأرضيات	بلاط سيراميك عالي الجودة
الجدران	دهانات
الأسقف	دهانات

٦. الحمّام الرئيسي	
الأرضيات	بلاط رخام
الجدران	دهانات
الأسقف	دهانات

٧. جميع غرف النوم	
الأرضيات	أرضيات بتأثير الخشب
الجدران	دهانات
الأسقف	دهانات

٨. غرف الخدمات	
الأرضيات	بلاط سيراميك عالي الجودة
الجدران	دهانات
الأسقف	دهانات

٩. الأدوات والتجهيزات الصحية
أدوات وتجهيزات صحية عالية الجودة

١٠. وحدات تكييف الهواء
مشمولة

١١. سخانات المياه
مشمولة

١٢. أجهزة المطبخ
مشمولة

١٣. خزائن المطبخ وخزائن الملابس وغرف الملابس
مشمولة

المواصفـــات
SPECIFICATION




CAFÉ DES AMIS


STRONGER
THAN YESTERDAY

نرسم وجهـــــــات
مستـــــــــدامة
تنبض بالـــــــغاية

CRAFTING DESTINATIONS WITH PURPOSE



EAGLE HILLS

تأسست إيغل هيلز في أبوظبي، وتعمل على تطوير وجهات متميزة في دولة الإمارات وعلى المستوى الدولي، تجمع بين المساكن والضيافة والتسوّق والمســـــاحات العامة، من خلال تخطيط مدروس وتتـــــميّز في التصميم والالتزام بالجودة المستدامة.

Founded in Abu Dhabi, Eagle Hills creates distinctive destinations across the UAE and internationally, bringing together residences, hospitality, retail, and public spaces through thoughtful planning, design excellence, and a commitment to lasting quality.

$ 110 BN+
Total Development Value
إجمالي قيمة المشاريع التطويرية

20+
Countries
دولة

17+
Hotels
فندقاً

80K+
Hotel Keys
غرفة فندقية

180K+
Homes
منزل

8
Marinas
مراسٍ بحرية

6
Malls
مراكز تسوق

Ramhan Island, Abu Dhabi

DUBAI LISTING

YOUR ADVISOR

Get the latest *price list and availability*

Unit selection, layouts and the 50/50 payment plan, explained clearly. Message me any time.

Tarek Imad

SALES MANAGER · BRN 52002 · TANAMI PROPERTIES L.L.C. · ORN 770107

WHATSAPP TAREK

+971 52 866 3196

View the listing on dxblisting.com

Prices, availability and the payment plan are provided by the developer and can change. Renders are for illustration only.